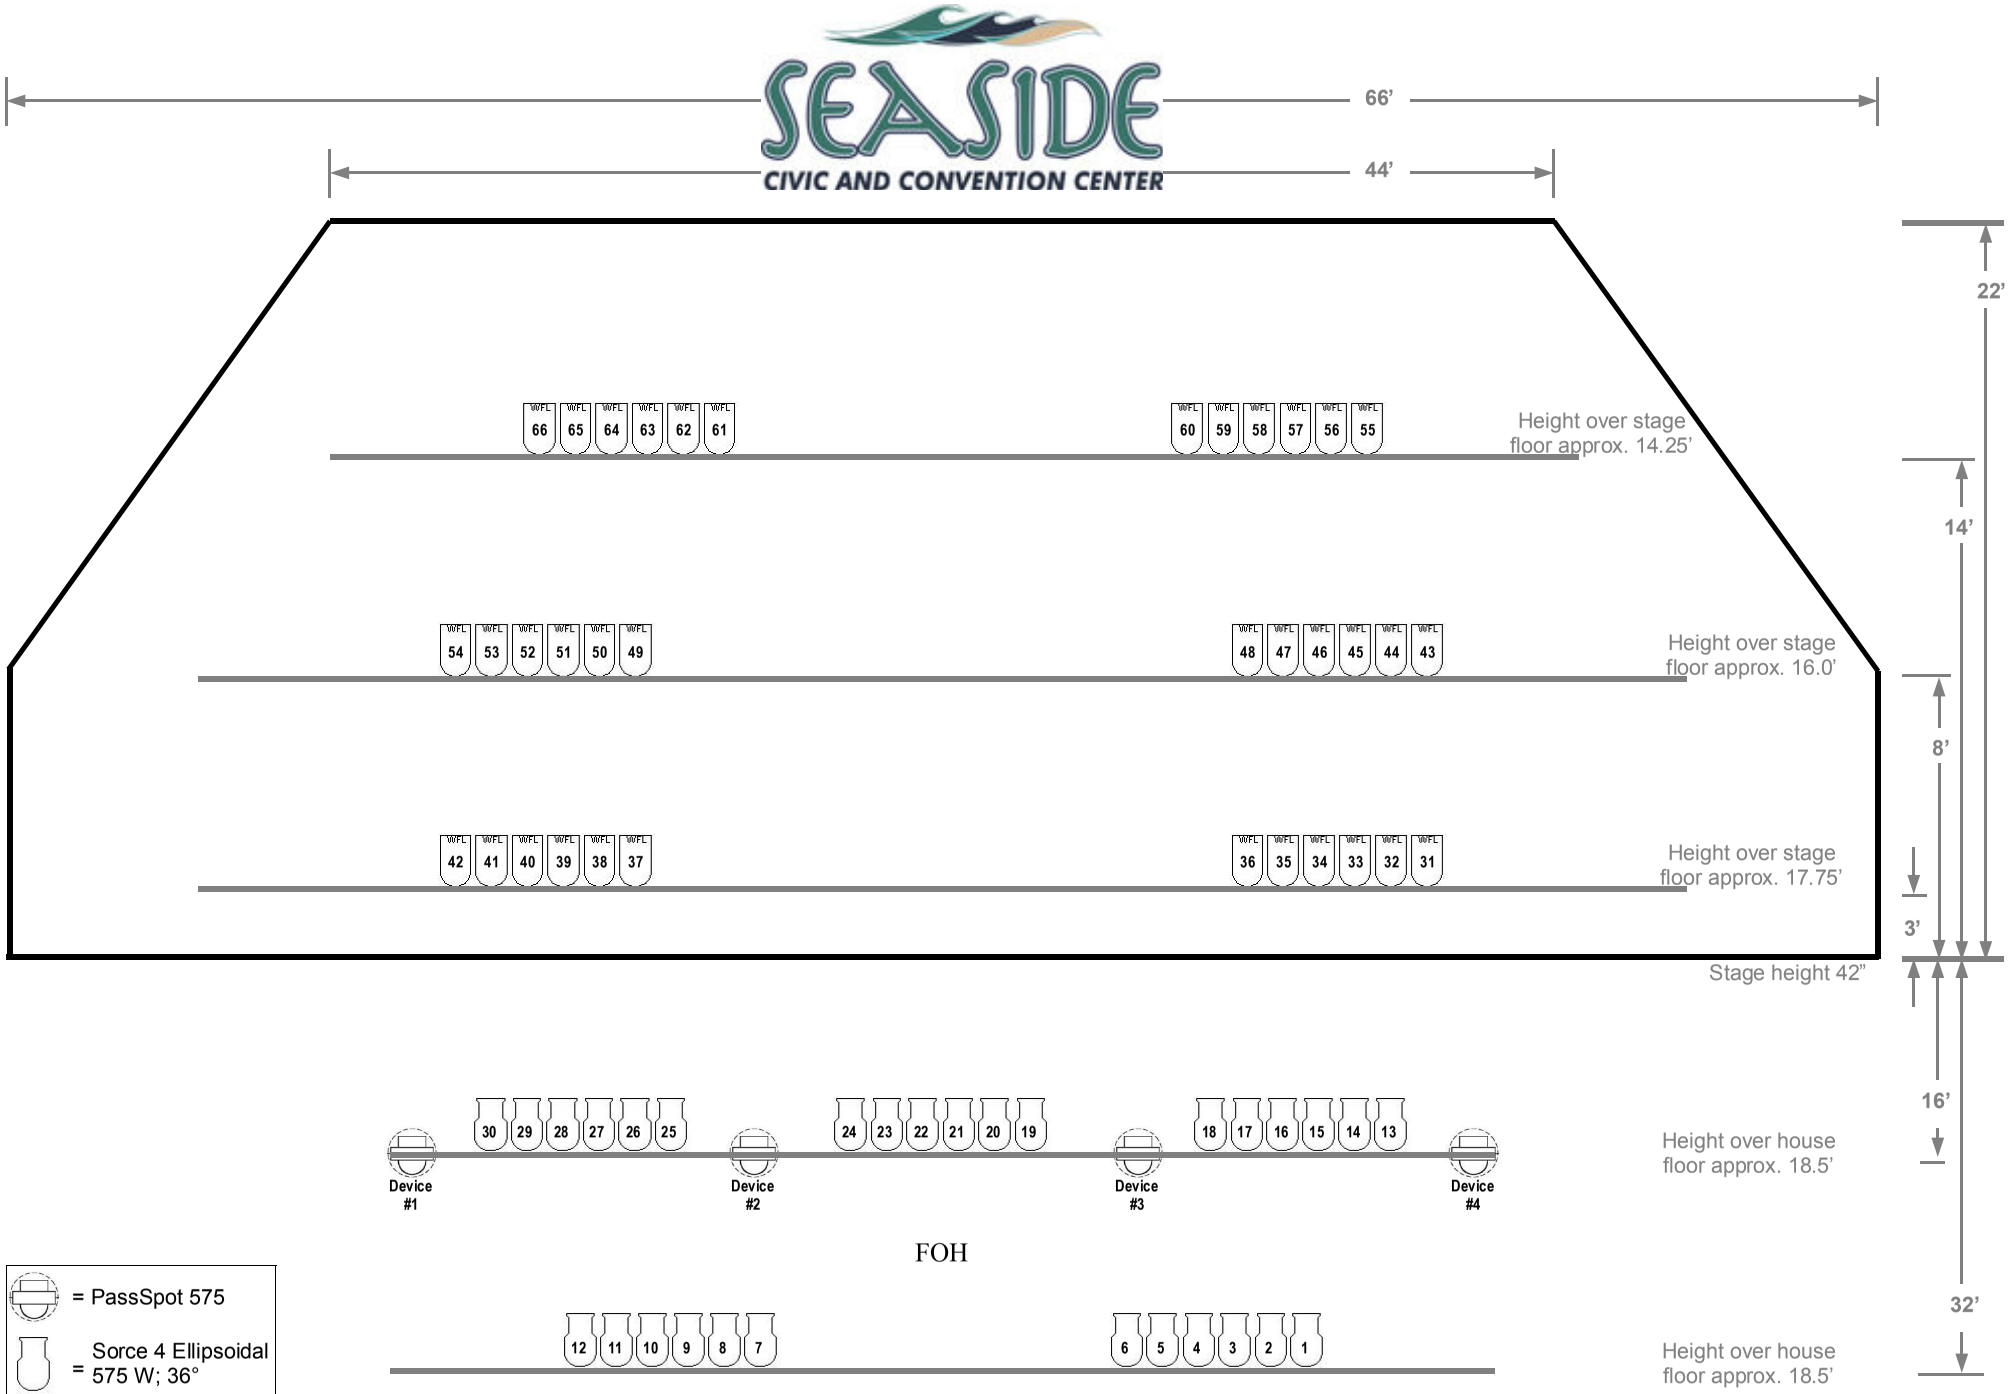

Readdressing dimmers or reconfiguring installed equipment prohibited.

NOT TO SCALE

SCCC Light Plot Rev. 1, 3-1-2009